
STANSTEAD VILLAGE COMMUNITY CENTRE AND SOCIAL CLUB CIC

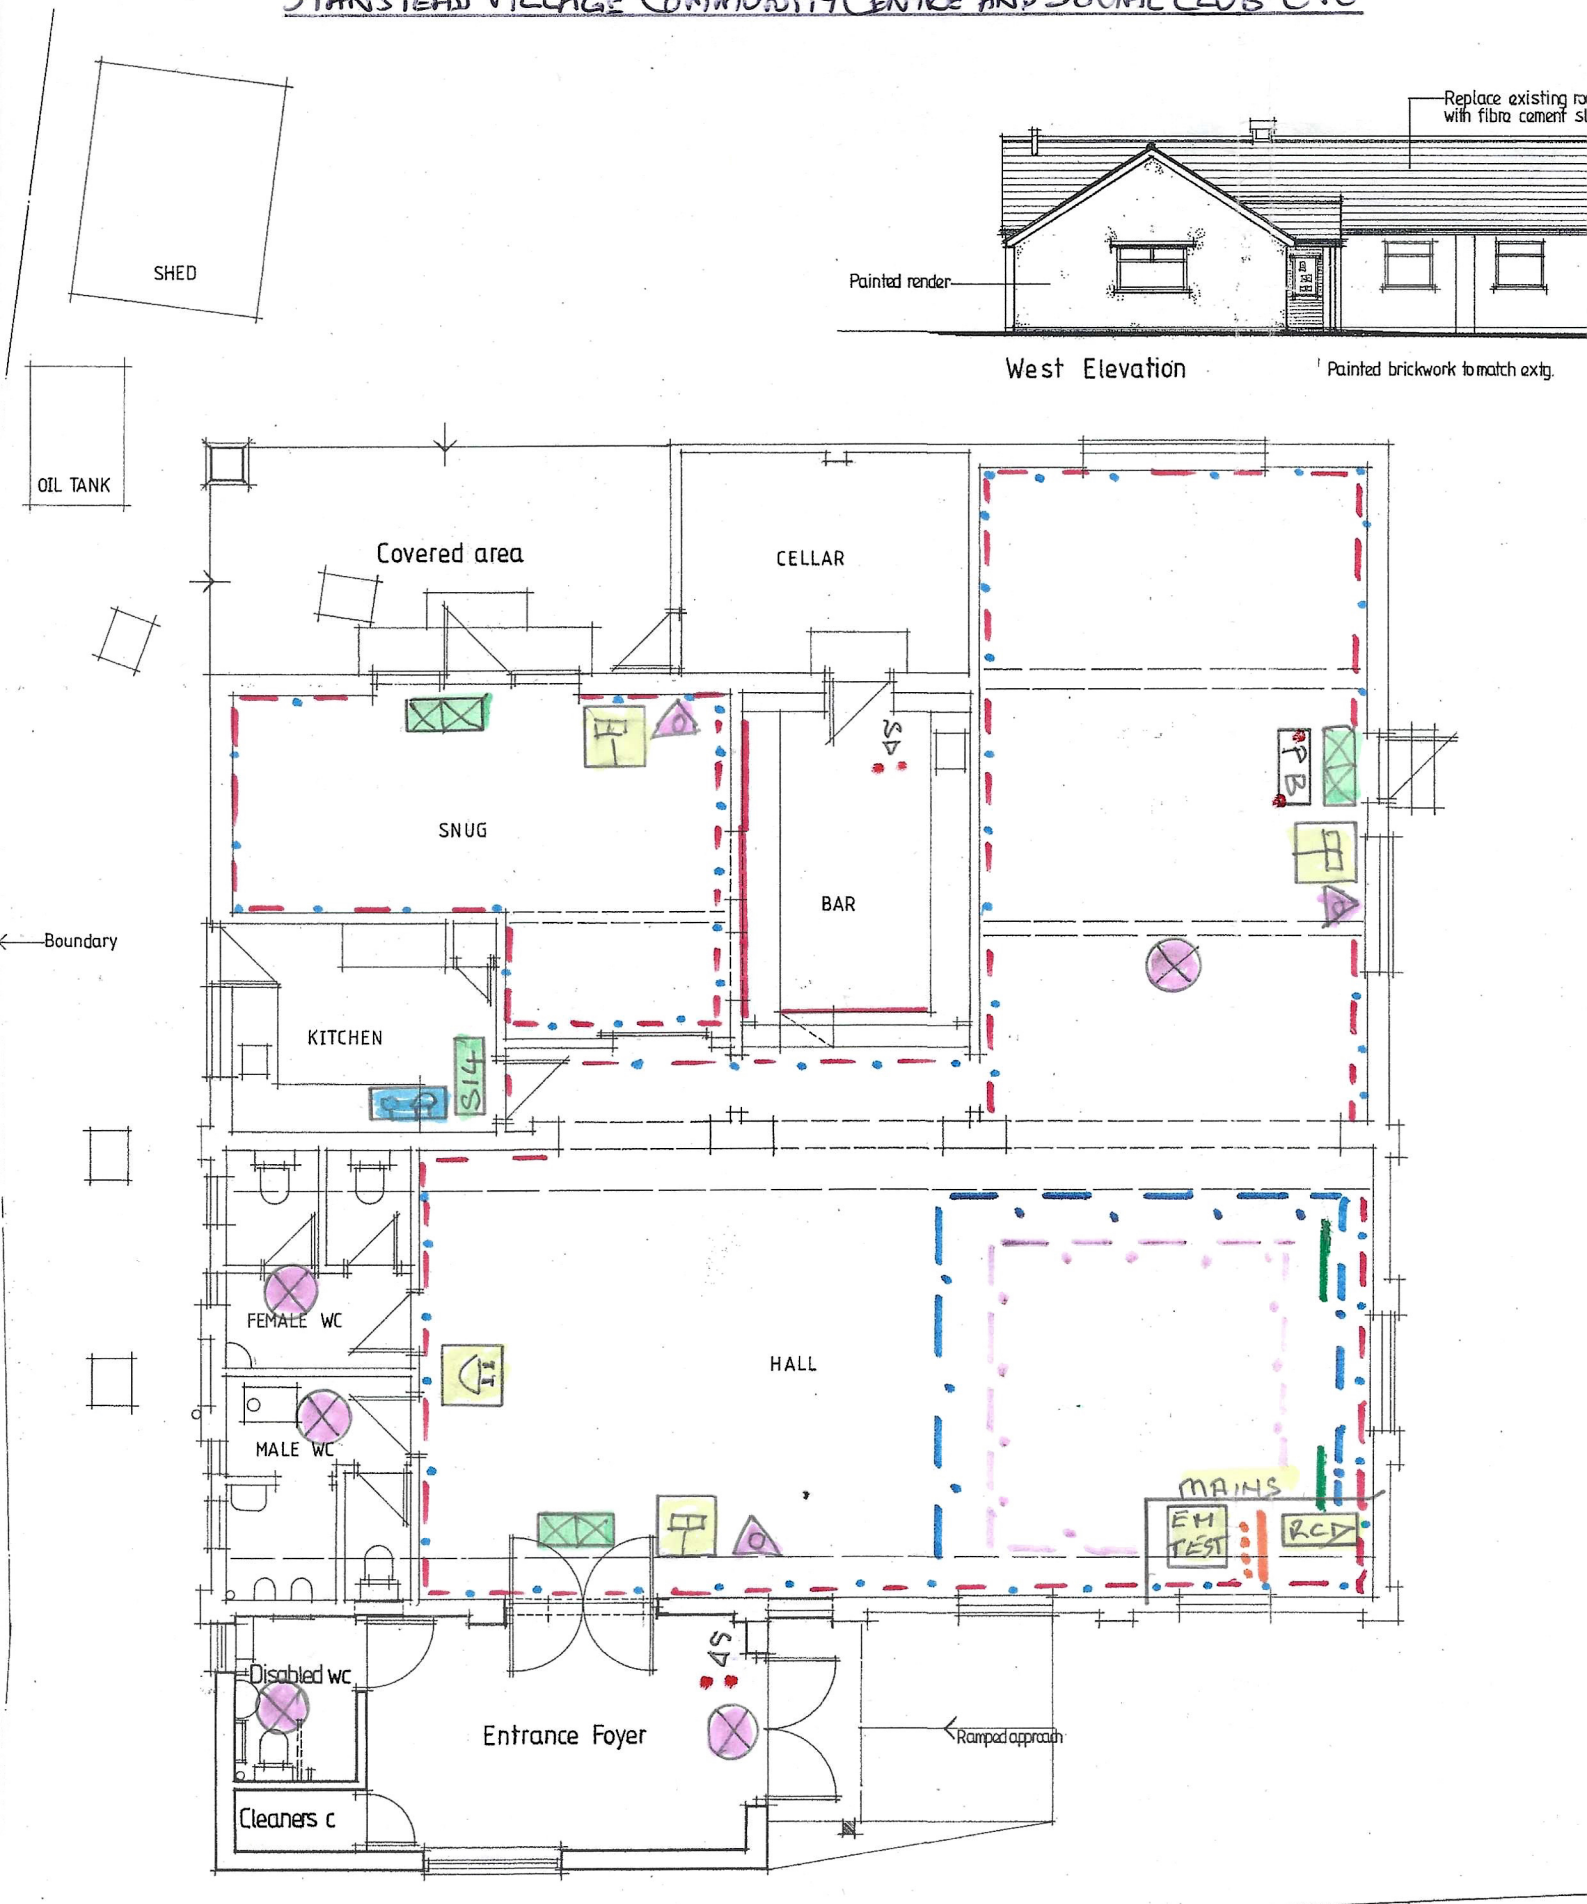

Stanstead Village Community Centre & Social Club CIC

Building Plan Legend

1, Exit sign internally illuminated. 

2, Emergency lighting luminaries. 

3, Manual fire alarm call point. 

4, Fire alarm control panel. 

5, Fire door keep locked shut. 

6, Panic bolt fastening. 

7, Fire alarm sounder. 

8, Security control panels. 

9, Water extinguishers. 

10, Main residual circuit device. 

11,Main emergency lighting test switch. 

12 Recorded music area 


13 Live music area 

14 Darts boards

15 Consumption of alcohol area 

16 Recorded + live music 

STANSTEAD COMMUNITY CENTRE
LOWER STREET, STANSTEAD CO10 9AH

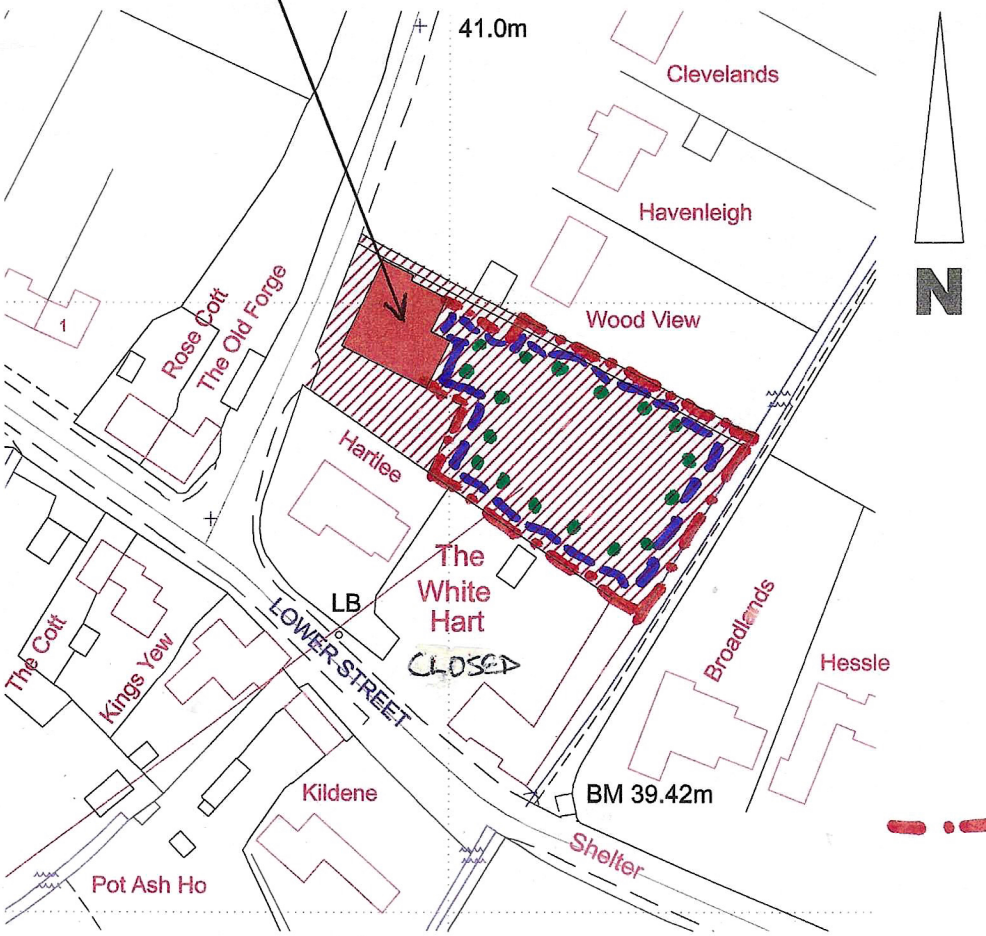

notes:

© Copyright of: [redacted]

architectural design

Contractors must verify dimensions and information on site before commencing any work. Do not scale from drawing.

rev:	date:	details:

LEGEND

PATIO / GARDEN AREA FOR THE CONSUMPTION OF ALCOHOL.

RECORDED & LIVE MUSIC