


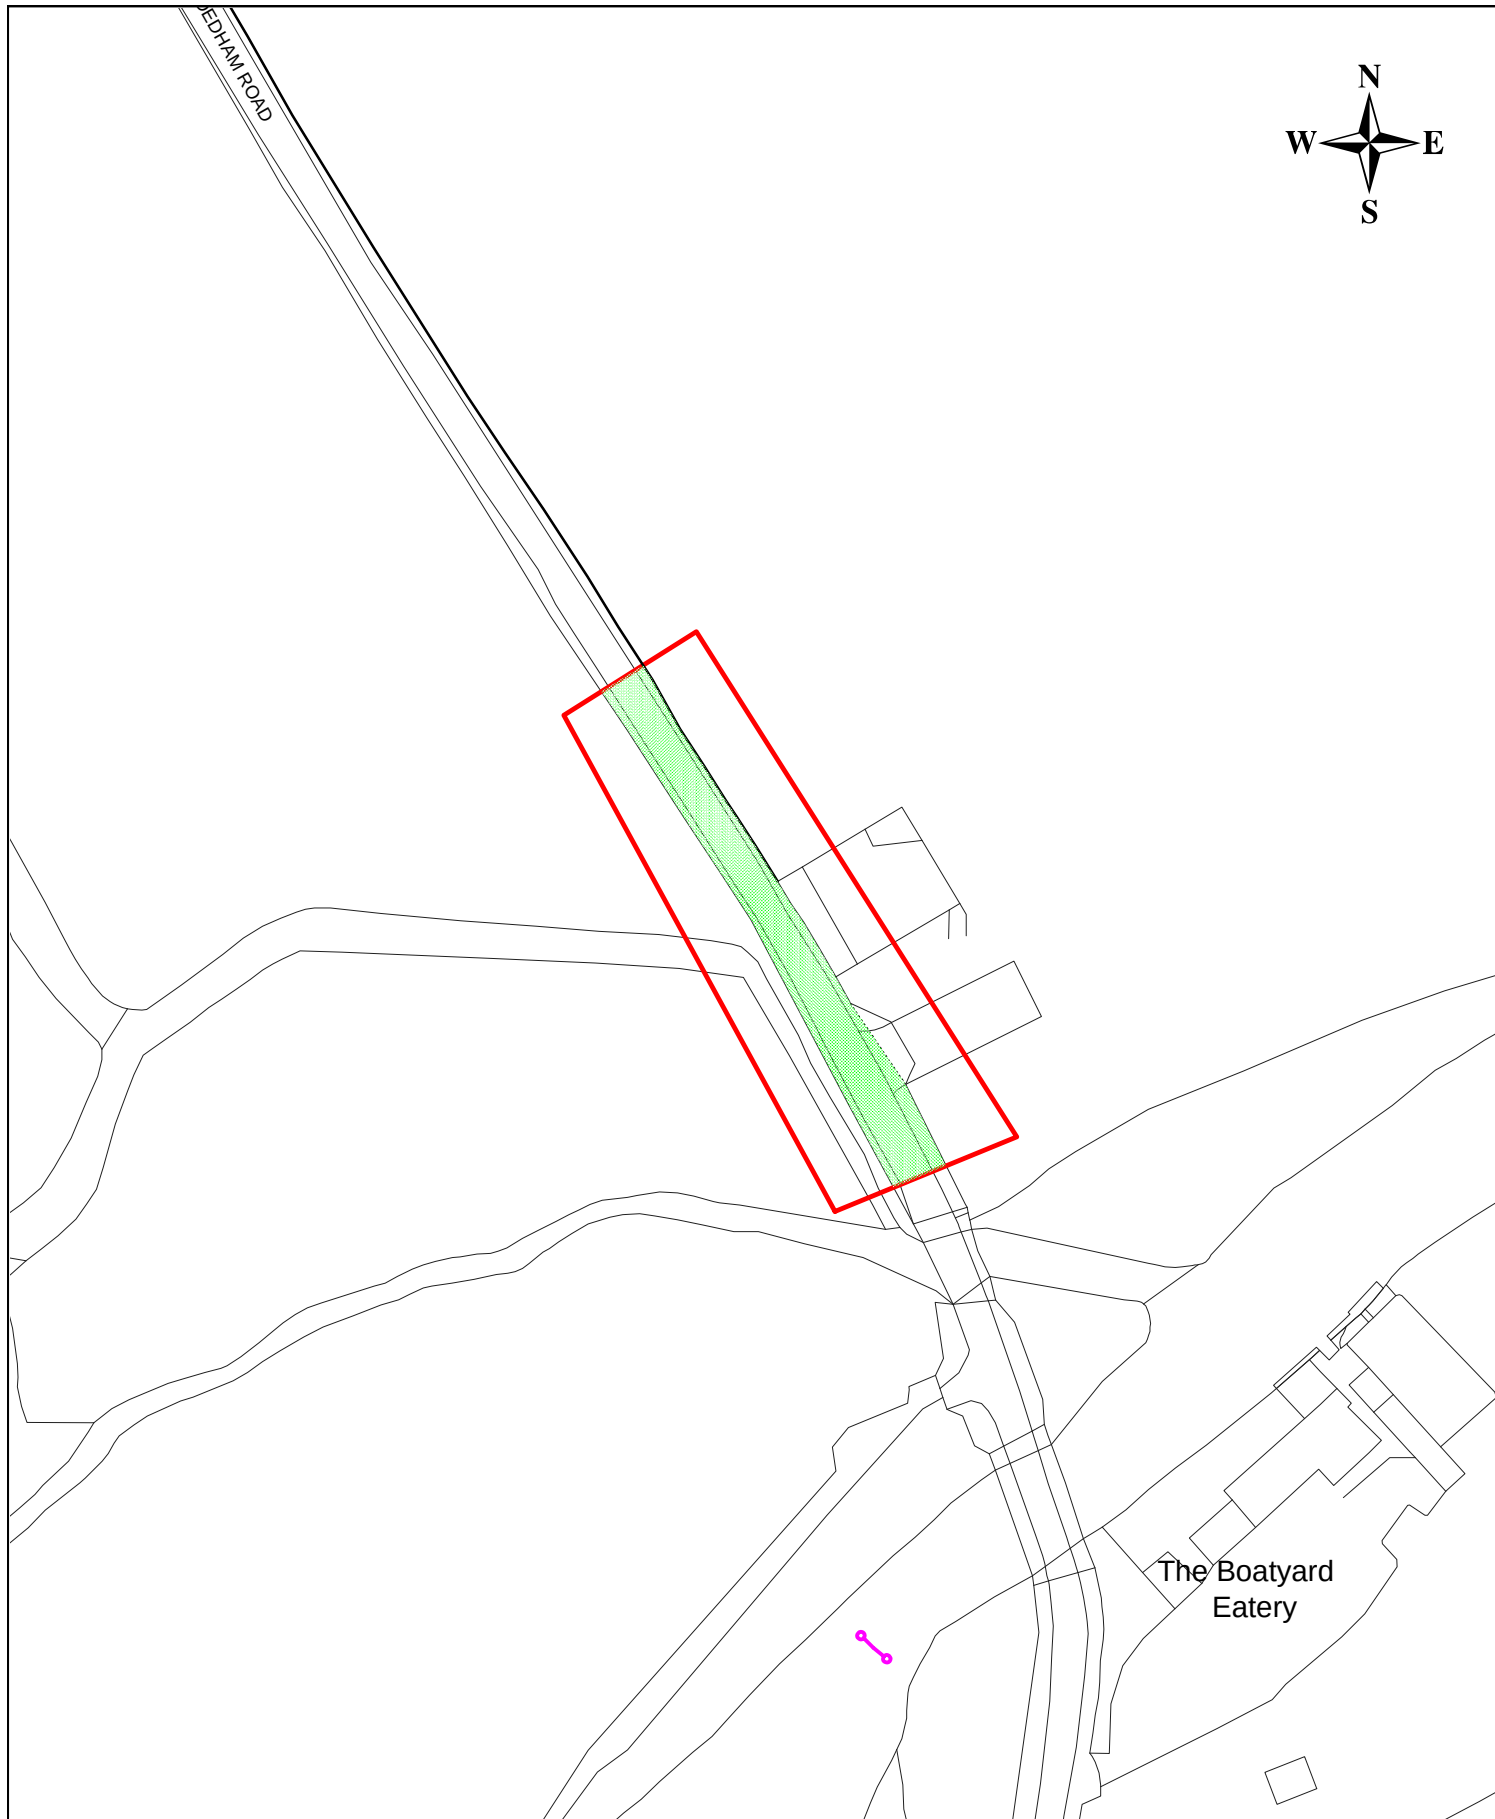

Growth, Highways and Infrastructure,
Endeavour House,
8 Russell Road,
Ipswich,
Suffolk IP1 2BX.

You are permitted to use this data solely to enable you to respond to, or interact with, the organisation that provided you with the data.
You are not permitted to copy, sub-licence, distribute or sell any of this data to third parties in any form.

Date: 04/11/2025

0 25
metres
Scale 1:1,250

Title: Maintainable Highway - Dedham Road, Stratford St Mary

Author: crabdg